


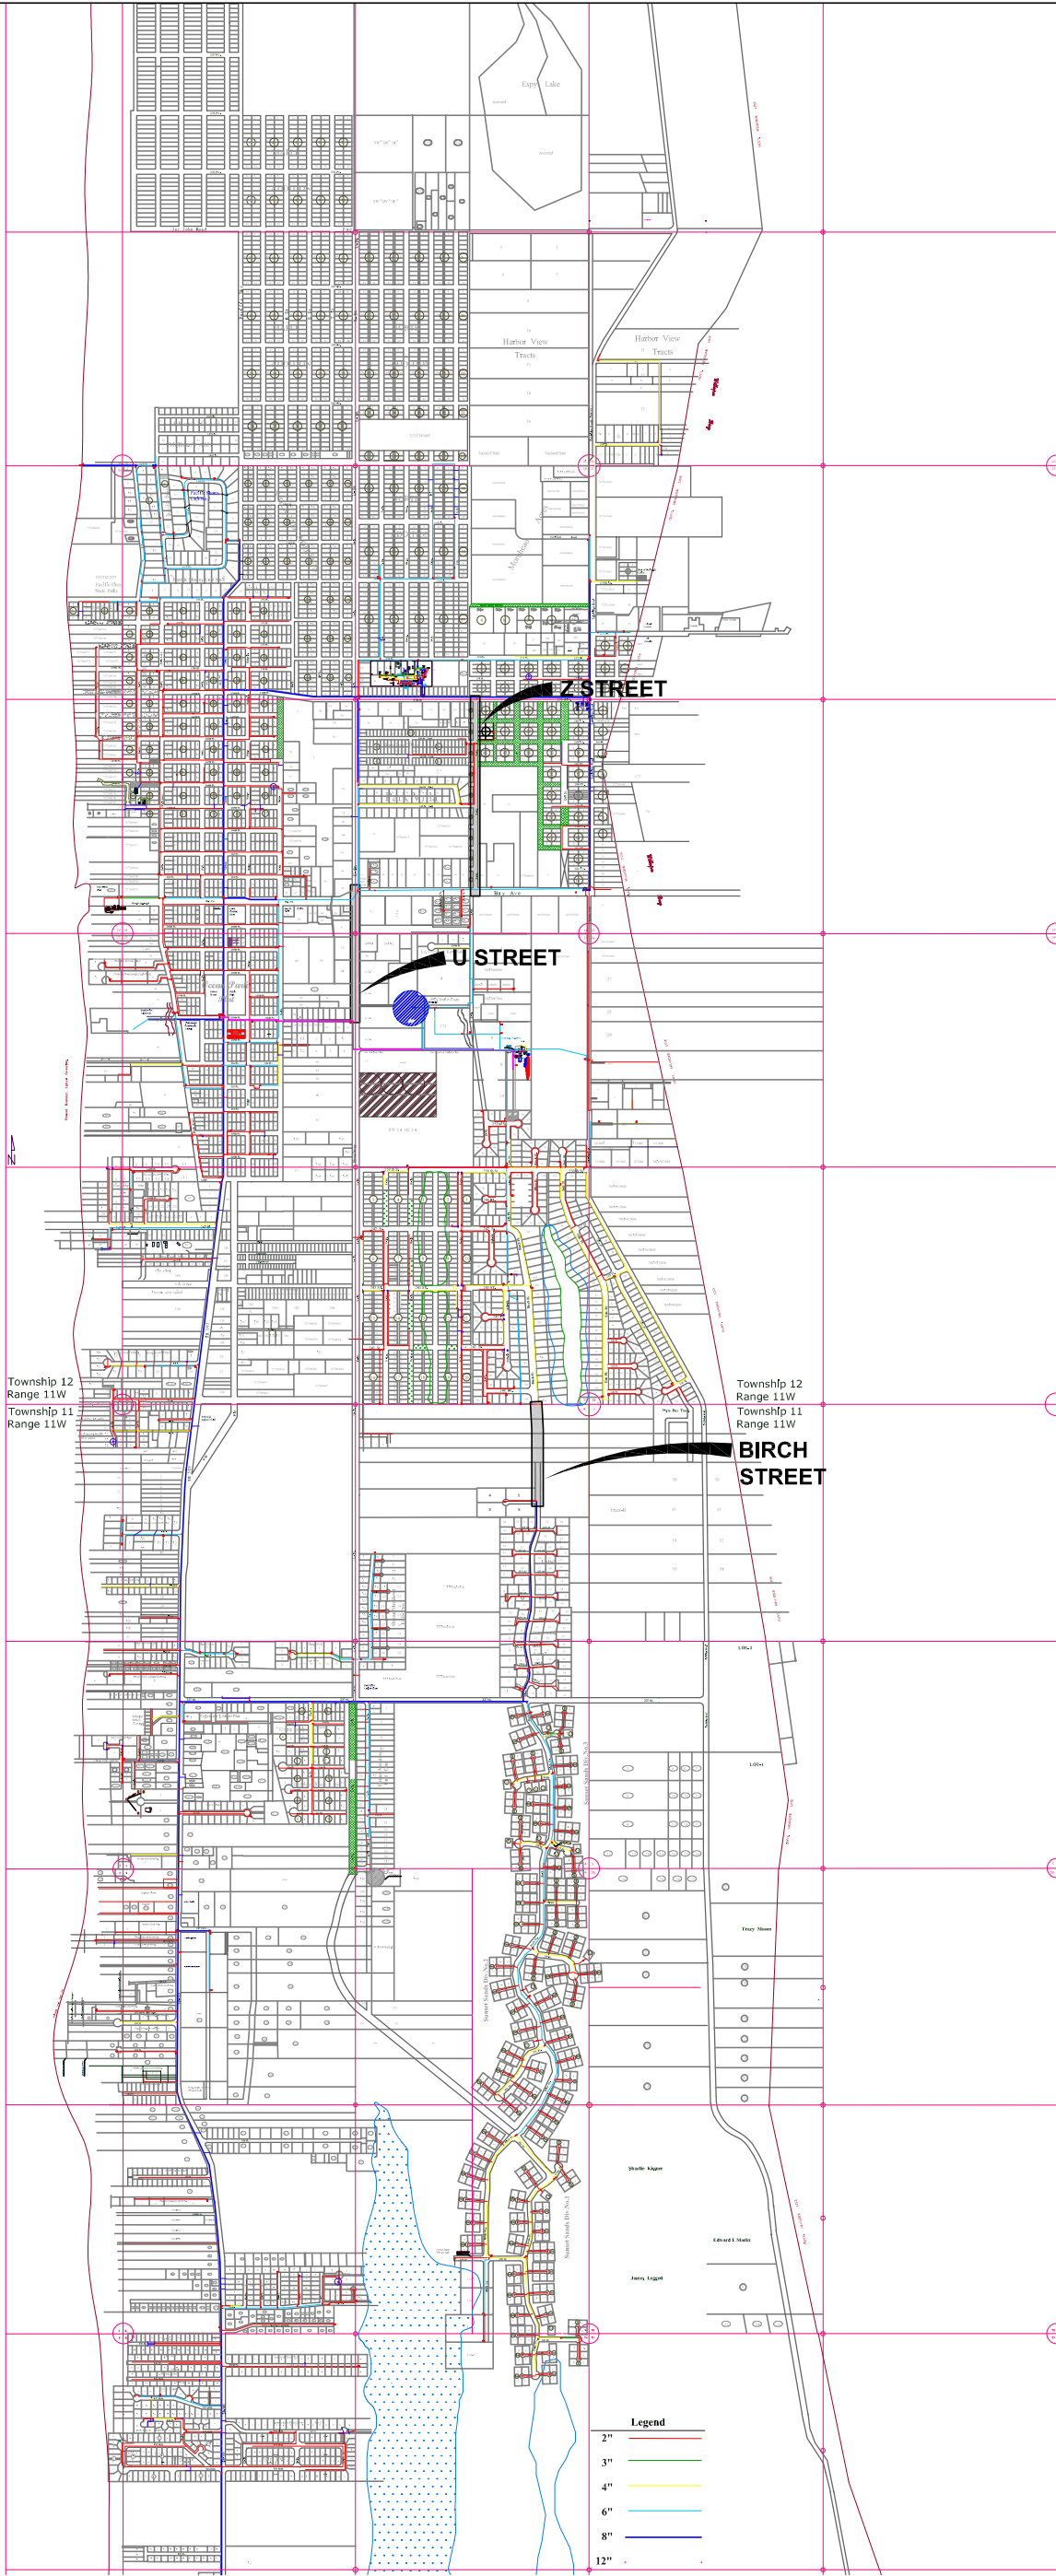

NORTH BEACH WATER DISTRICT

FIGURE 1-4
OVERALL PROJECT LOCATION

